TRANSPORTATION PLAN MAP

CITY OF EVANSVILLE

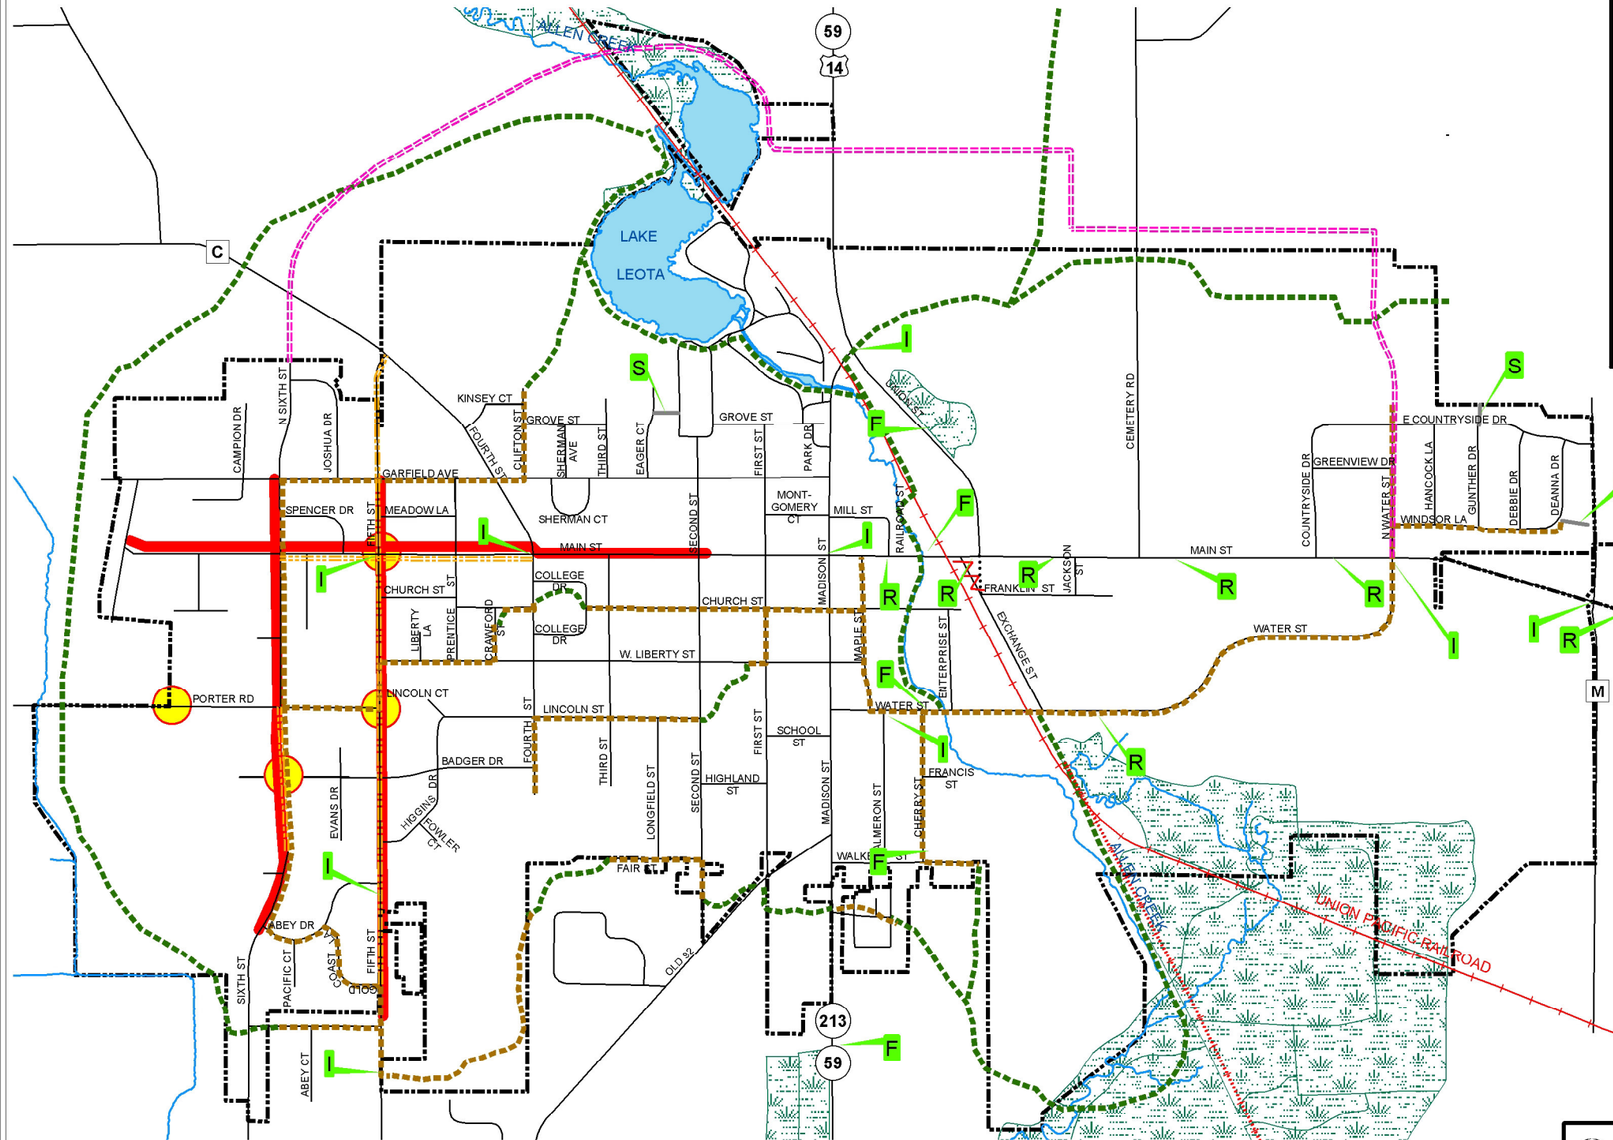

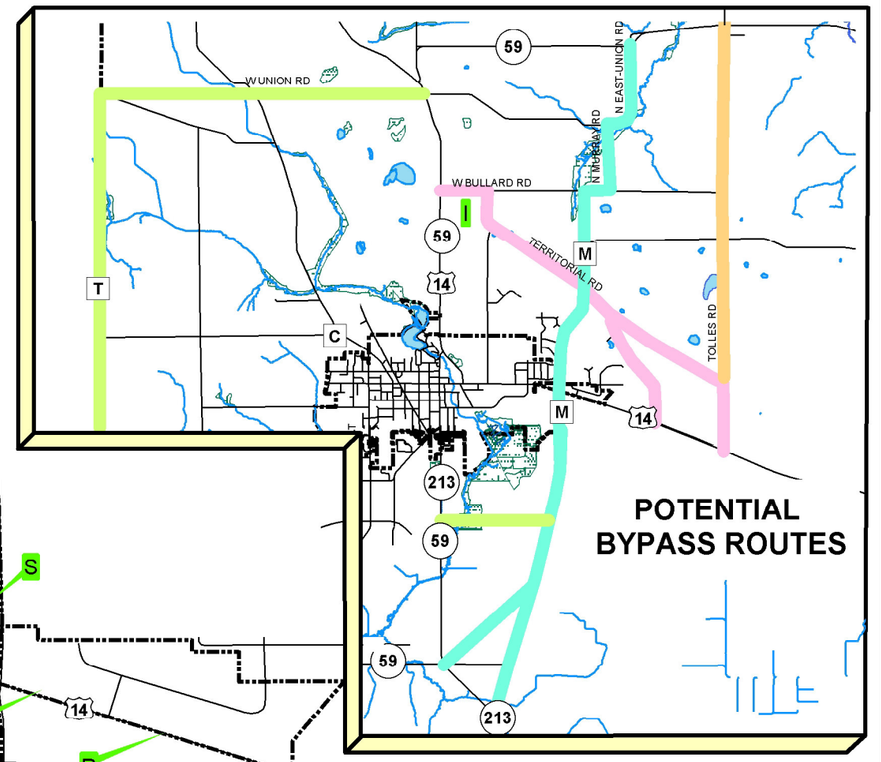

N

1"=1100'

OMNI ASSOCIATES
ONE SYSTEMS DRIVE APPLETON, WI 54911
PHONE: (920)735-6900 FAX: (920)830-6100

PROJECT # M1120A03
DATE: 04/07/2004
DRAWN BY: KAL
REVISED: 05/03/05

Location- F:\GIS\M1120A03 (evansville)\DRAWING S\TransPlan_11x17.MXD
Source: Rock County
Wisconsin DOT

Legend

- EVANSVILLE CITY LIMITS
- ROADS
- FUTURE LOCAL ROAD
- ROAD TO BE REMOVED
- FUTURE MINOR COLLECTOR
- FUTURE MAJOR COLLECTOR
- TRAFFIC CALMING CORRIDOR
- BIKE/PEDESTRIAN TRAILS off-roads
- BIKE/PEDESTRIAN TRAILS on-roads
- UNION PACIFIC RAILROAD
- ABANDONED RAILROAD
- POSSIBLE USH 14 BYPASS
- ALTERNATIVE STH 59 BYPASS
- POSSIBLE STH 213/59 BYPASS
- POSSIBLE STH 138 EXTENSION
- RIVERS/STREAMS
- LAKES
- WETLANDS
- POSSIBLE TRAFFIC CIRCLE
- S SIDEWALK CONNECTORS
- I INTERSECTION STUDY
- R STREET RECONSTRUCTION
- F STREET RESURFACING