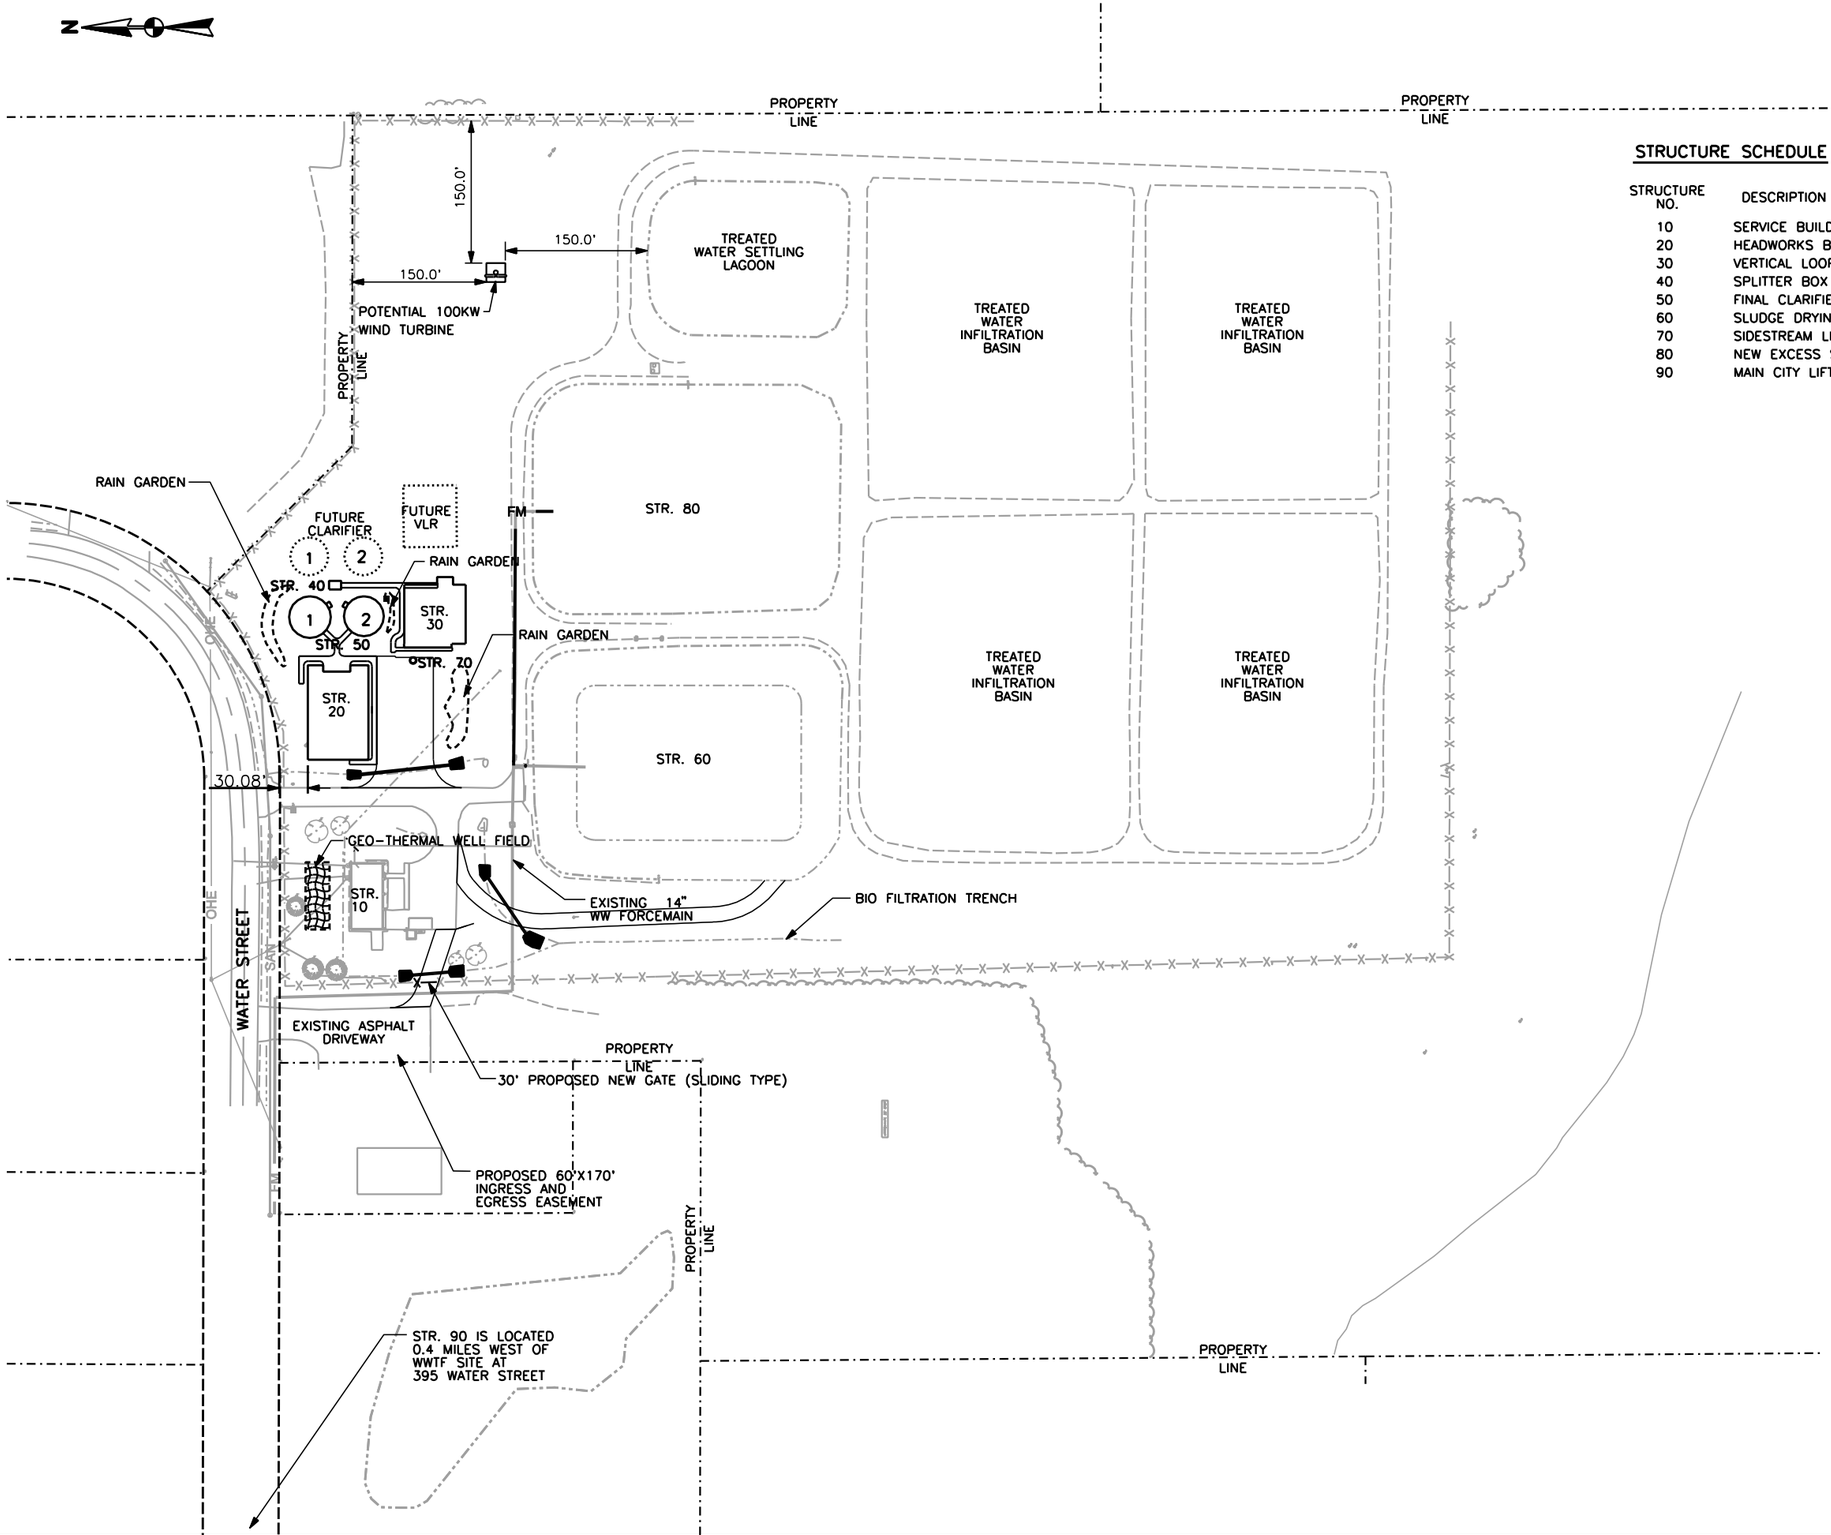

STRUCTURE SCHEDULE

STRUCTURE NO.	DESCRIPTION
10	SERVICE BUILDING
20	HEADWORKS BUILDING
30	VERTICAL LOOP REACTOR (VLR)
40	SPLITTER BOX
50	FINAL CLARIFIER(S)
60	SLUDGE DRYING BEDS
70	SIDESTREAM LIFT STATION
80	NEW EXCESS STORAGE LAGOON
90	MAIN CITY LIFT STATION (395 WATER STREET)

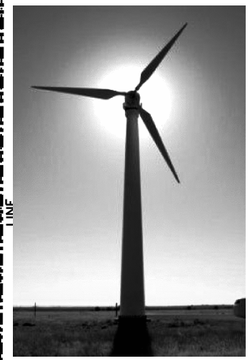

NORTHWIND 100

VESTAS V-15

TYPICAL WIND TURBINE PHOTOS

CITY OF EVANSVILLE

WASTE WATER TREAMENT FACILTY UPGRADE WITH WIND TURBINE

SCALE 0 80 160

PROJECT ID 08E018

DATE: 04/24/09

PREPARED BY: BJM1

CHECKED BY: DKS

Foth
Foth Infrastructure & Environment, LLC

FIGURE NO. 1

4/24/2009 10:39:54 AM bjm1 X:\MD\IE\2008\08E018\cad\Plans\windturbine display map.dgn

©2009 Foth Infrastructure & Environment, LLC